KEY MAP

REVISIONS		
DATE	NAME	L.S. Lic. No.
DEC. 1988	DONALD E. WALBY	21196
DEC. 1989	DONALD E. WALBY	21196
JUN. 1993	ANGELO DEROSE	36721
SEPT. 2002	MICHAEL McNALLY	10632
SEPT. 2005	MICHAEL McNALLY	10632
JAN. 2006	MICHAEL McNALLY	10632

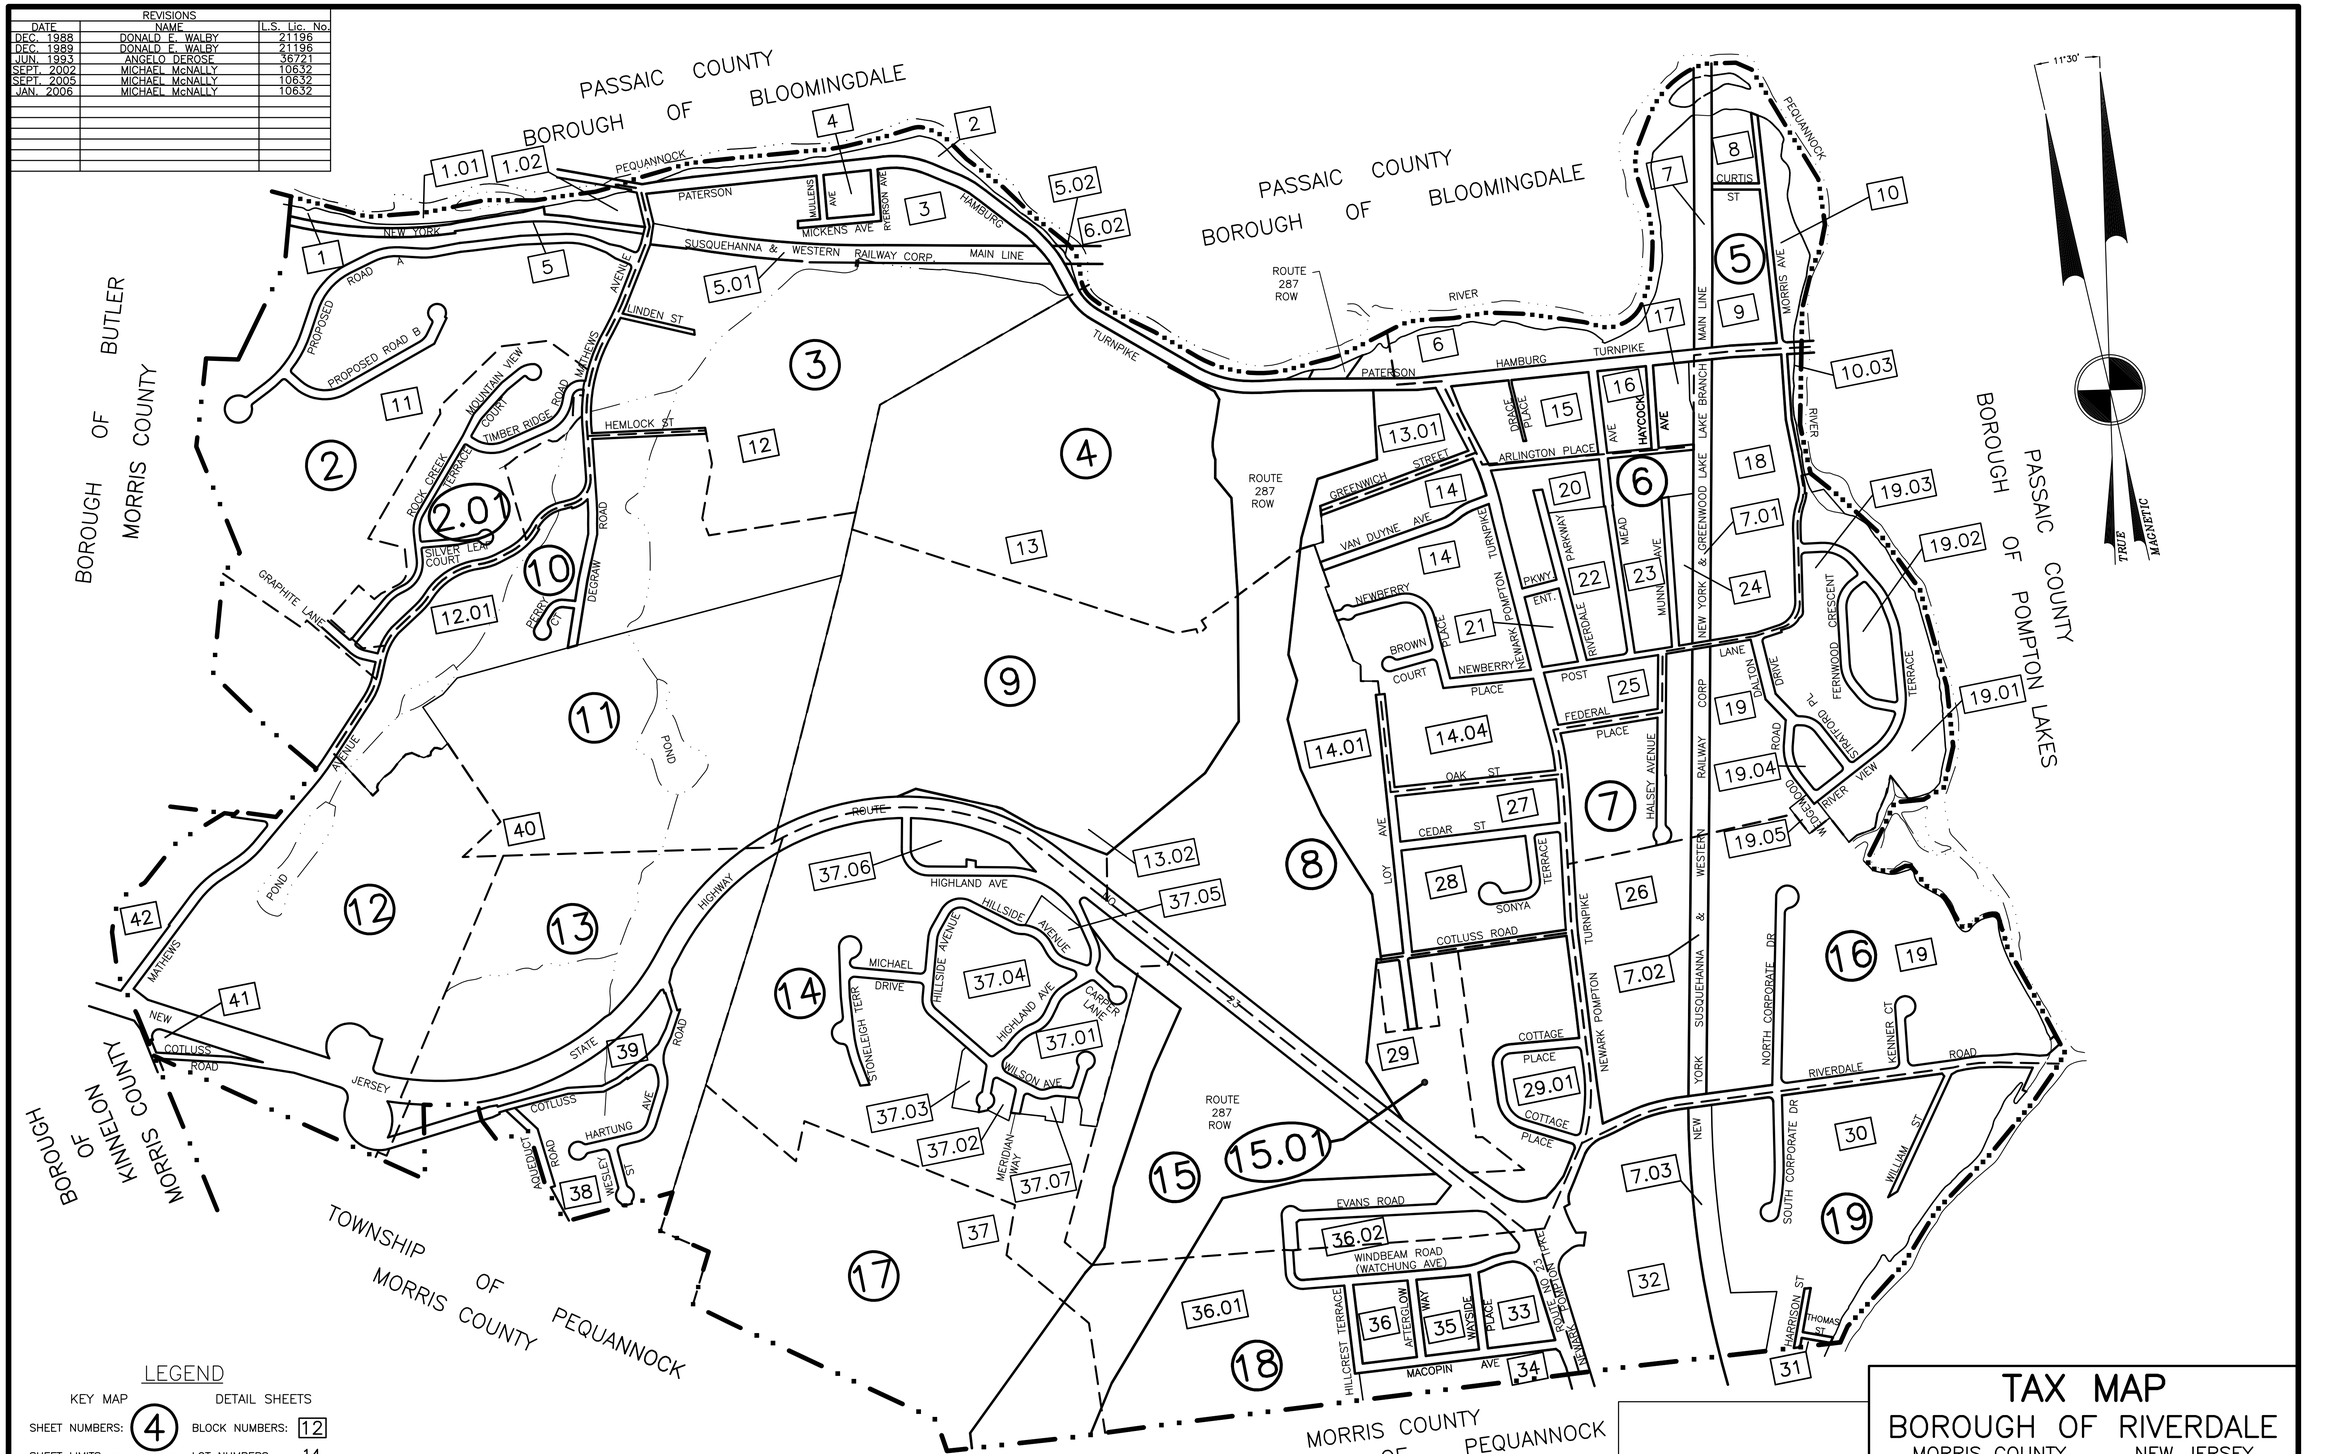

LEGEND

KEY MAP		DETAIL SHEETS
SHEET NUMBERS:	4	BLOCK NUMBERS: 12
SHEET LIMITS:	— —	LOT NUMBERS: 14
BLOCK NUMBERS:	12	
BLOCK LIMITS:	—	

"THE AREAS, BOUNDARIES AND DIMENSIONS, SHOWN ON THIS TAX MAP ARE DERIVED FROM GROUND SURVEYS, AERIAL SURVEYS, AND RECORDED PLANS, MAPS, DEEDS, WILLS, AND ARE TO BE USED FOR ASSESSMENT PURPOSES ONLY"

"THIS MAP SUPERSEDES THE TAX MAP APPROVED JUNE 1993"

"I HEREBY CERTIFY THAT THIS MAP HAS BEEN REVISED UNDER MY IMMEDIATE SUPERVISION AND COMPLIES WITH THE LAWS OF THE STATE OF NEW JERSEY"

MICHAEL B. McNALLY P.E.,P.P.,L.S.
Certificate of Authorization 24GA27928700, exp. 8/31/06
16032 — LIC. NO.
N.J. — STATE

NOTE:
THIS SHEET IS A DIGITIZED OR SCANNED COPY OF THE TAX MAP PREPARED BY McNALLY ENGINEERING, LLC. DATED SEPTEMBER 2002. THE APPROVED ORIGINAL IS ON FILE IN THE ENGINEERS, ASSESSORS, AND MUNICIPAL CLERKS OFFICE.

TAX MAP
BOROUGH OF RIVERDALE
MORRIS COUNTY, NEW JERSEY
SCALE: 1" = 100' 1946

MICHAEL B. McNALLY N.J.P.L.S. #16032
McNALLY ENGINEERING, L.L.C.
393 RAMAPO VALLEY ROAD
OAKLAND, NJ 07436

TO SHOW CONDITIONS AS OF JULY 2004

KEY MAP

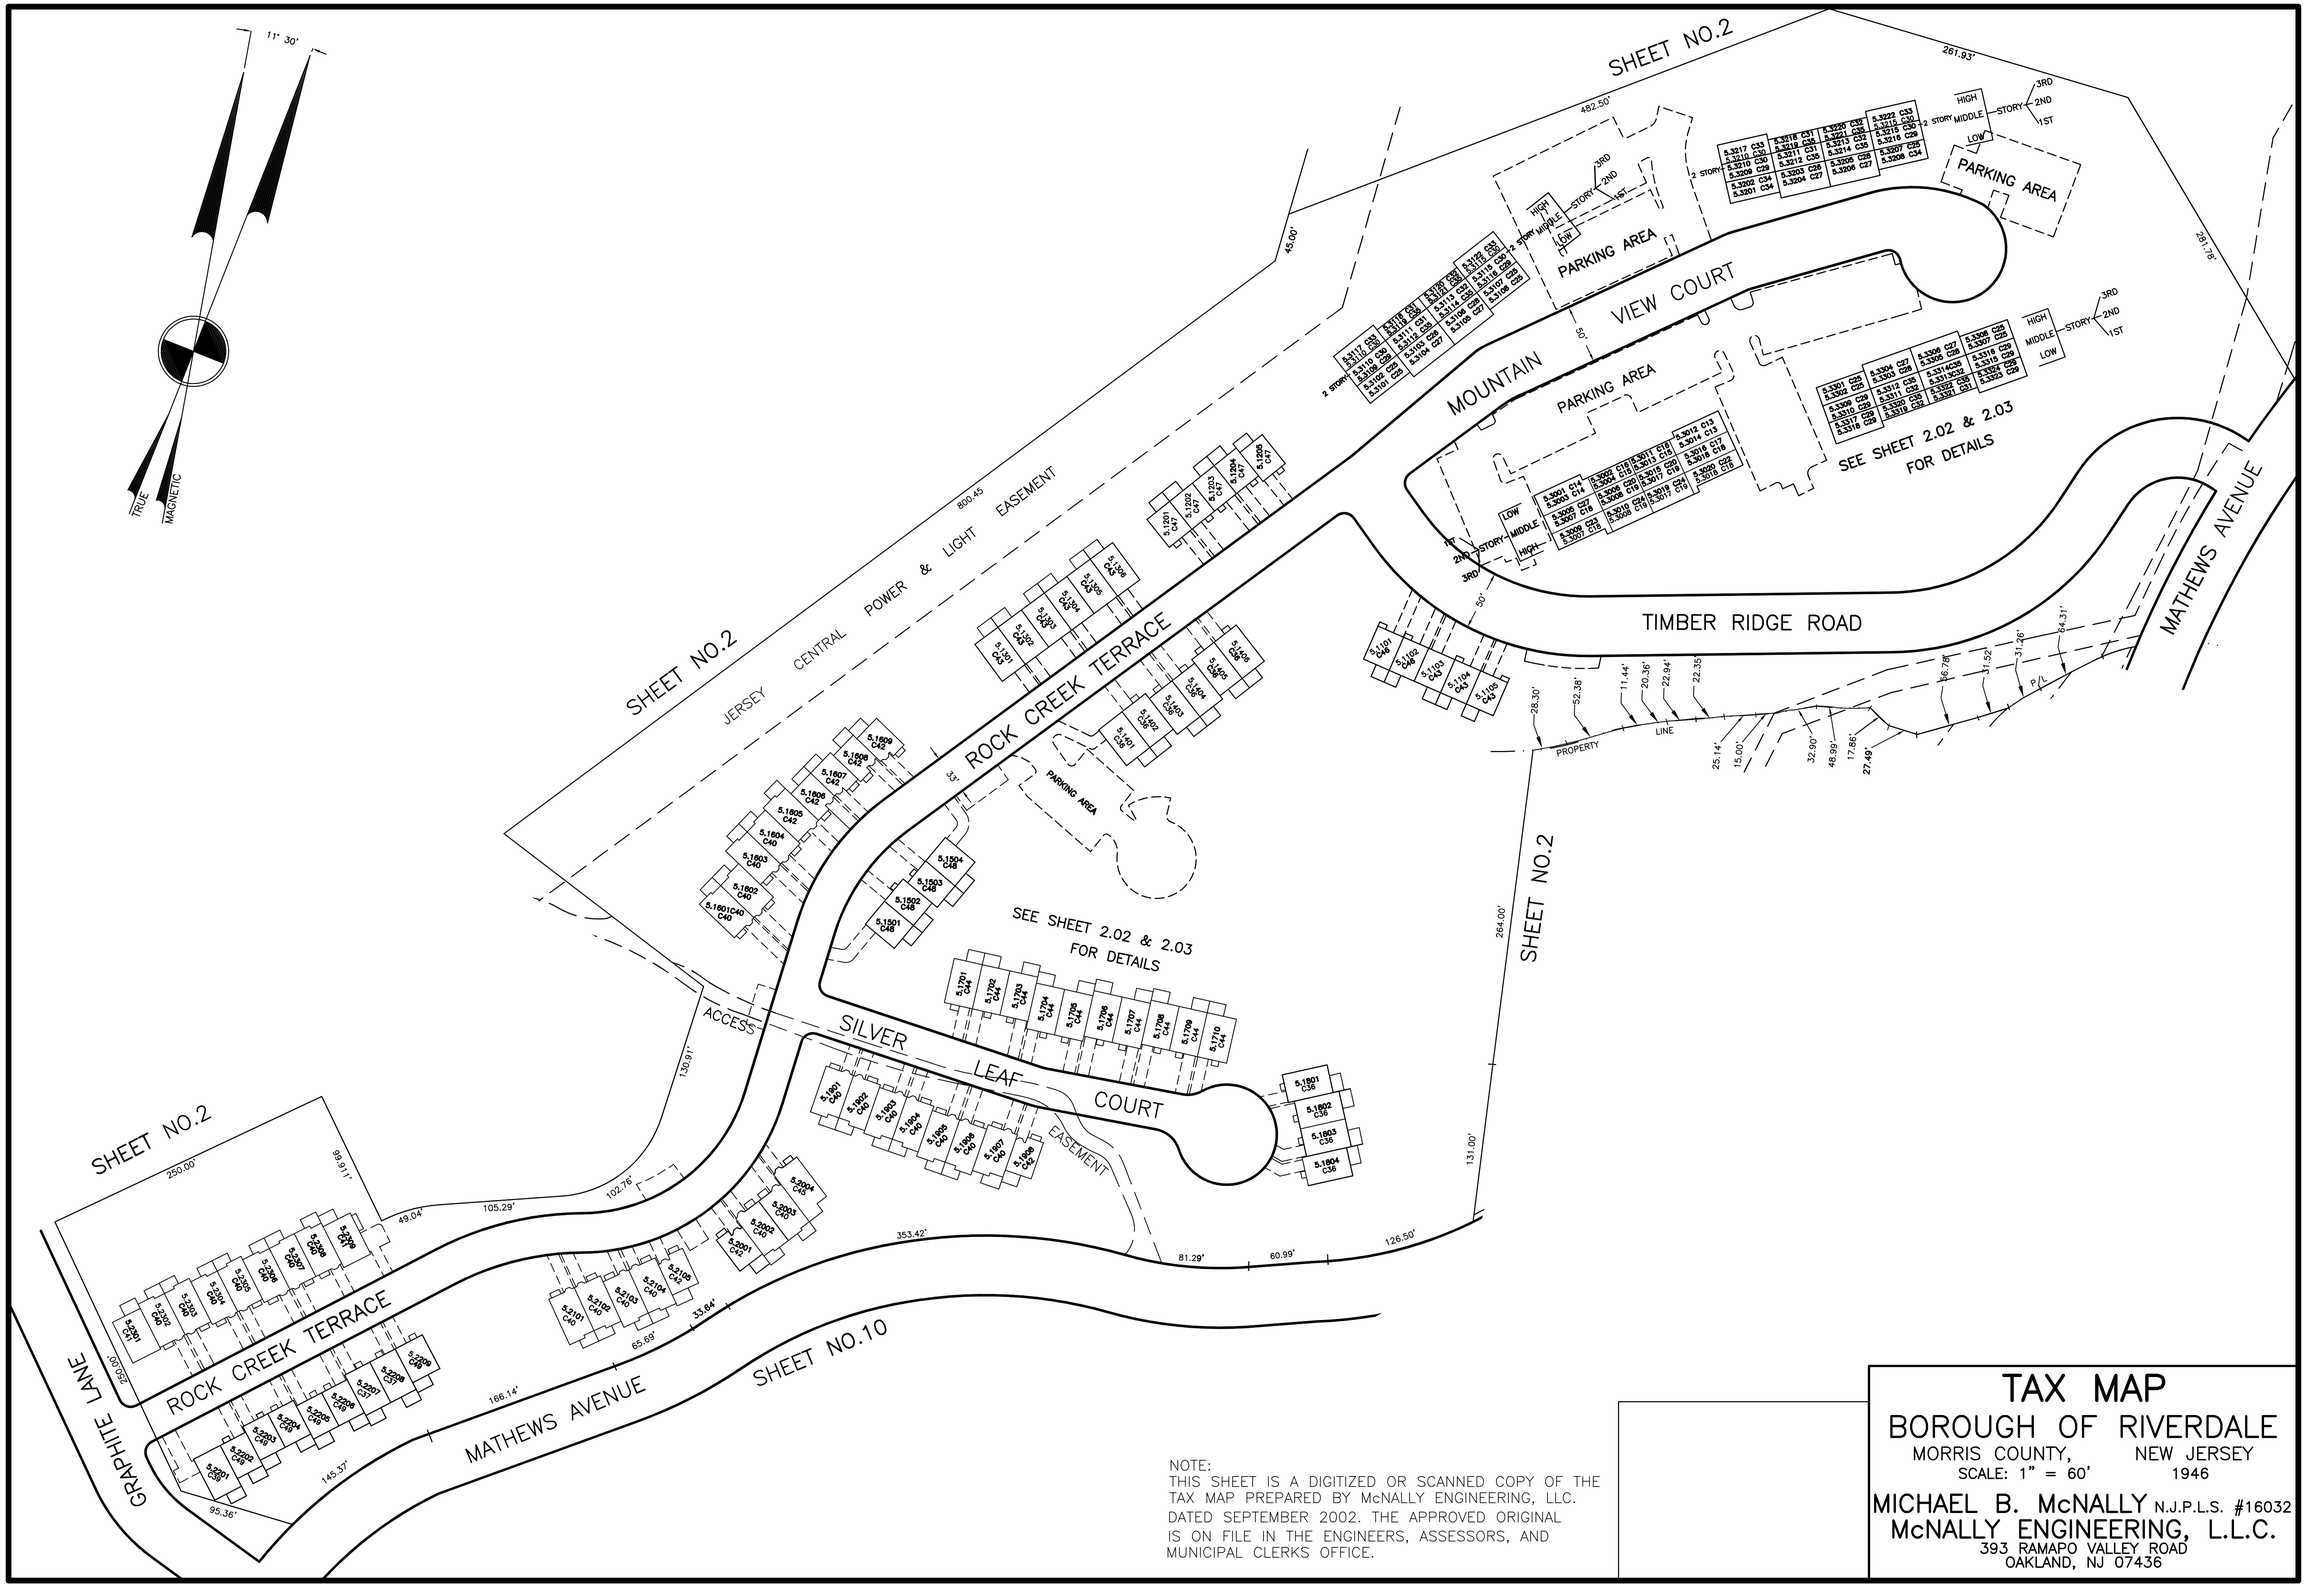

NOTE:
THIS SHEET IS A DIGITIZED OR SCANNED COPY OF THE TAX MAP PREPARED BY McNALLY ENGINEERING, LLC. DATED SEPTEMBER 2002. THE APPROVED ORIGINAL IS ON FILE IN THE ENGINEERS, ASSESSORS, AND MUNICIPAL CLERKS OFFICE.

TAX MAP

BOROUGH OF RIVERDALE

MORRIS COUNTY, NEW JERSEY
SCALE: 1" = 60' 1946

MICHAEL B. McNALLY N.J.P.L.S. #16032
McNALLY ENGINEERING, L.L.C.
393 RAMAPO VALLEY ROAD
OAKLAND, NJ 07436

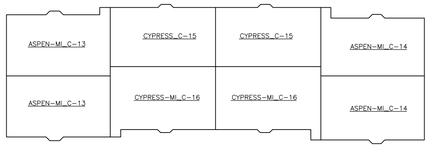

BUILDING "A" FIRST FLOOR PLAN

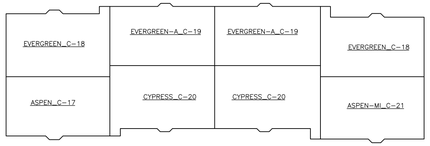

BUILDING "A" SECOND FLOOR PLAN

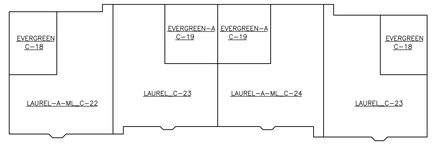

BUILDING "A" THIRD FLOOR PLAN

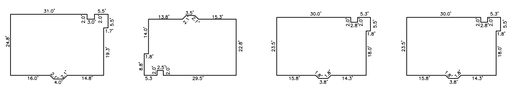

ASPEN-MI_C-13
843 S.F.

ASPEN-MI_C-14
848 S.F.

CYPRESS_C-15
843 S.F.

CYPRESS-MI_C-16
846 S.F.

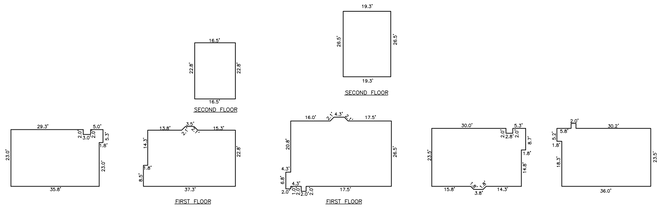

ASPEN_C-17
843 S.F.

EVERGREEN_C-18
1,245 S.F.

EVERGREEN-A_C-19
1,242 S.F.

CYPRESS_C-20
846 S.F.

ASPEN-MI_C-21
843 S.F.

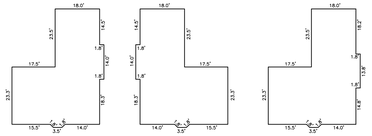

LAUREL-A-MI_C-22
1,298 S.F.

LAUREL_C-23
1,298 S.F.

LAUREL-A-MI_C-24
1,298 S.F.

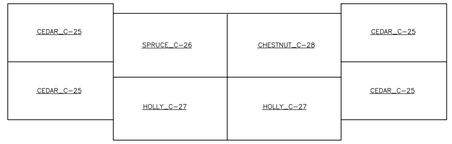

BUILDING "B" FIRST FLOOR PLAN

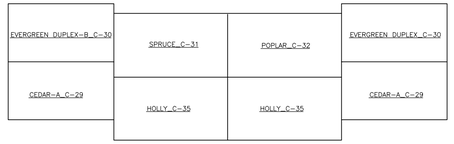

BUILDING "B" SECOND FLOOR PLAN

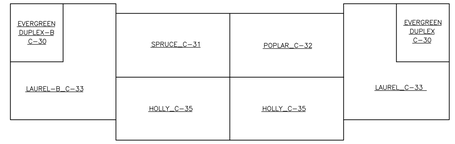

BUILDING "B" THIRD FLOOR PLAN

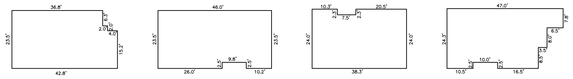

CEDAR_C-25
987 S.F.

SPRUCE_C-26
1,067 S.F.

HOLLY_C-27
865 S.F.

CHESTNUT_C-28
938 S.F.

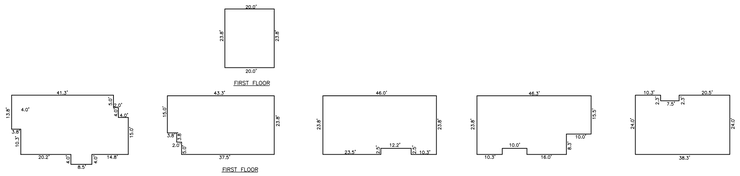

CEDAR-A_C-29
1,000 S.F.

EVERGREEN DUPLEX_C-30
& EVERGREEN DUPLEX-B_C-30
1454 S.F.

SPRUCE_C-31
1,086 S.F.

POPLAR_C-32
989 S.F.

HOLLY_C-35
864 S.F.

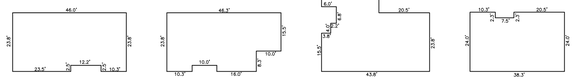

SPRUCE_C-31
1,086 S.F.

POPLAR_C-32
989 S.F.

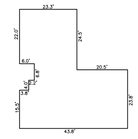

LAUREL_C-33 &
LAUREL-B_C-33
1,522 S.F.

HOLLY_C-35
864 S.F.

NOTE:
THIS SHEET IS A DIGITIZED OR SCANNED COPY OF THE TAX MAP PREPARED BY McNALLY ENGINEERING, LLC. DATED SEPTEMBER 2002. THE APPROVED ORIGINAL IS ON FILE IN THE ENGINEERS, ASSESSORS, AND MUNICIPAL CLERKS OFFICE.

TAX MAP

BOROUGH OF RIVERDALE

MORRIS COUNTY, NEW JERSEY
SCALE: 1" = 100' 1946

MICHAEL B. McNALLY N.J.P.L.S. #16032
McNALLY ENGINEERING, L.L.C.
393 RAMAPO VALLEY ROAD
OAKLAND, NJ 07436

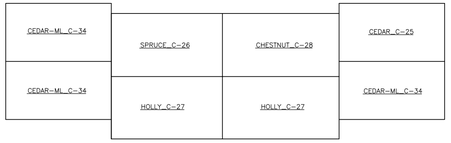

BUILDING "C" FIRST FLOOR PLAN

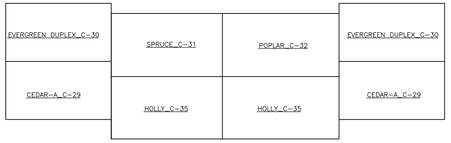

BUILDING "C" SECOND FLOOR PLAN

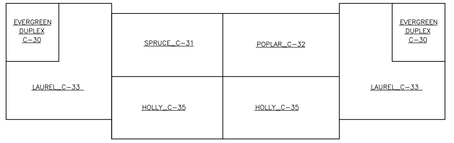

BUILDING "C" THIRD FLOOR PLAN

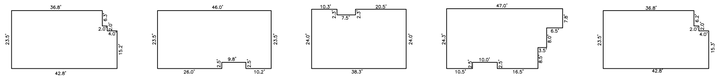

CEDAR_C-25 987 S.F. | SPRUCE_C-26 1,067 S.F. | HOLLY_C-27 865 S.F. | CHESTNUT_C-28 938 S.F. | CEDAR-ML_C-34 987 S.F.

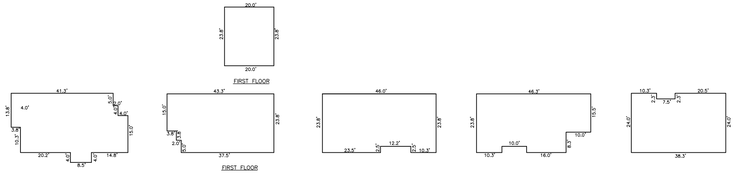

CEDAR-A_C-29 1,000 S.F. | EVERGREEN DUPLEX_C-30 1454 S.F. | SPRUCE_C-31 1,086 S.F. | POPLAR_C-32 989 S.F. | HOLLY_C-35 864 S.F.

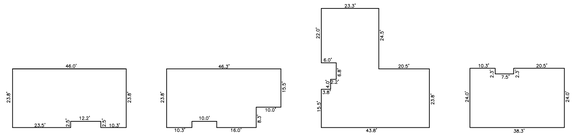

SPRUCE_C-31 1,086 S.F. | POPLAR_C-32 989 S.F. | LAUREL_C-33 989 S.F. | HOLLY_C-35 864 S.F.

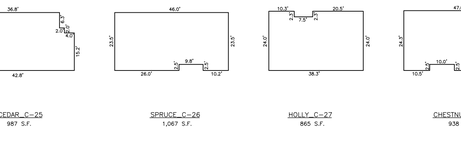

BUILDING "D" FIRST FLOOR PLAN

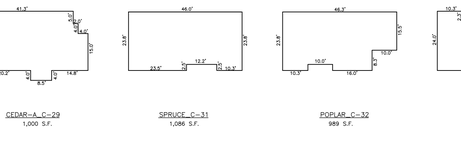

BUILDING "D" SECOND FLOOR PLAN

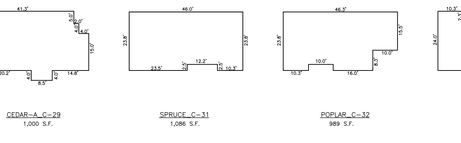

BUILDING "D" THIRD FLOOR PLAN

CEDAR_C-25 987 S.F. | SPRUCE_C-26 1,067 S.F. | HOLLY_C-27 865 S.F. | CHESTNUT_C-28 938 S.F.

CEDAR-A_C-29 1,000 S.F. | SPRUCE_C-31 1,086 S.F. | POPLAR_C-32 989 S.F. | HOLLY_C-35 864 S.F.

CEDAR-A_C-29 1,000 S.F. | SPRUCE_C-31 1,086 S.F. | POPLAR_C-32 989 S.F. | HOLLY_C-35 864 S.F.

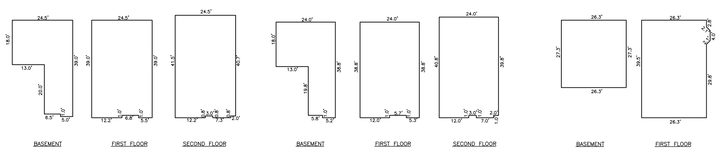

BIRCHWOOD_C-36 2,612 S.F. | BIRCHWOOD_II_C-37 2,600 S.F.

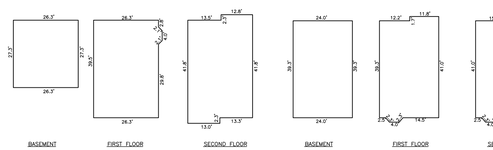

DOGWOOD_C-39 2,810 S.F. | CRESTWOOD_C-40 2,810 S.F. | OAKWOOD_C-41 2,712 S.F. | ROSEWOOD_C-42 2,062 S.F. | MAPLEWOOD_C-43 1,715 S.F.

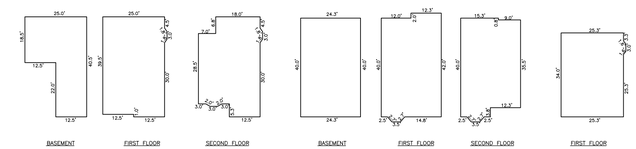

MAPLEWOOD-II_C-44 2,560 S.F. | SPRUCEWOOD_C-45 2,820 S.F.

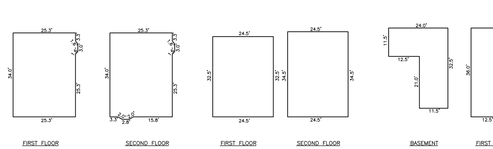

GREENWOOD_C-46 1,663 S.F. | ASHWOOD_C-47 1,596 S.F. | ASHWOOD-II_C-48 2,190 S.F. | ASHWOOD-III_C-49 2,114 S.F.

NOTE:
THIS SHEET IS A DIGITIZED OR SCANNED COPY OF THE TAX MAP PREPARED BY McNALLY ENGINEERING, LLC. DATED SEPTEMBER 2002. THE APPROVED ORIGINAL IS ON FILE IN THE ENGINEERS, ASSESSORS, AND MUNICIPAL CLERKS OFFICE.

TAX MAP

BOROUGH OF RIVERDALE

MORRIS COUNTY, NEW JERSEY
SCALE: 1" = 100' 1946

MICHAEL B. McNALLY N.J.P.L.S. #16032
McNALLY ENGINEERING, L.L.C.
393 RAMAPO VALLEY ROAD
OAKLAND, NJ 07436

TAX MAP

BOROUGH OF RIVERDALE

MORRIS COUNTY, NEW JERSEY

SCALE: 1" = 100' 1946

MICHAEL B. McNALLY N.J.P.L.S. #16032
McNALLY ENGINEERING, L.L.C.
393 RAMAPO VALLEY ROAD
OAKLAND, NJ 07436

TO SHOW CONDITIONS AS OF JULY 2004

NOTE:
THIS SHEET IS A DIGITIZED OR SCANNED COPY OF THE TAX MAP PREPARED BY McNALLY ENGINEERING, LLC. DATED SEPTEMBER 2002. THE APPROVED ORIGINAL IS ON FILE IN THE ENGINEERS, ASSESSORS, AND MUNICIPAL CLERKS OFFICE.